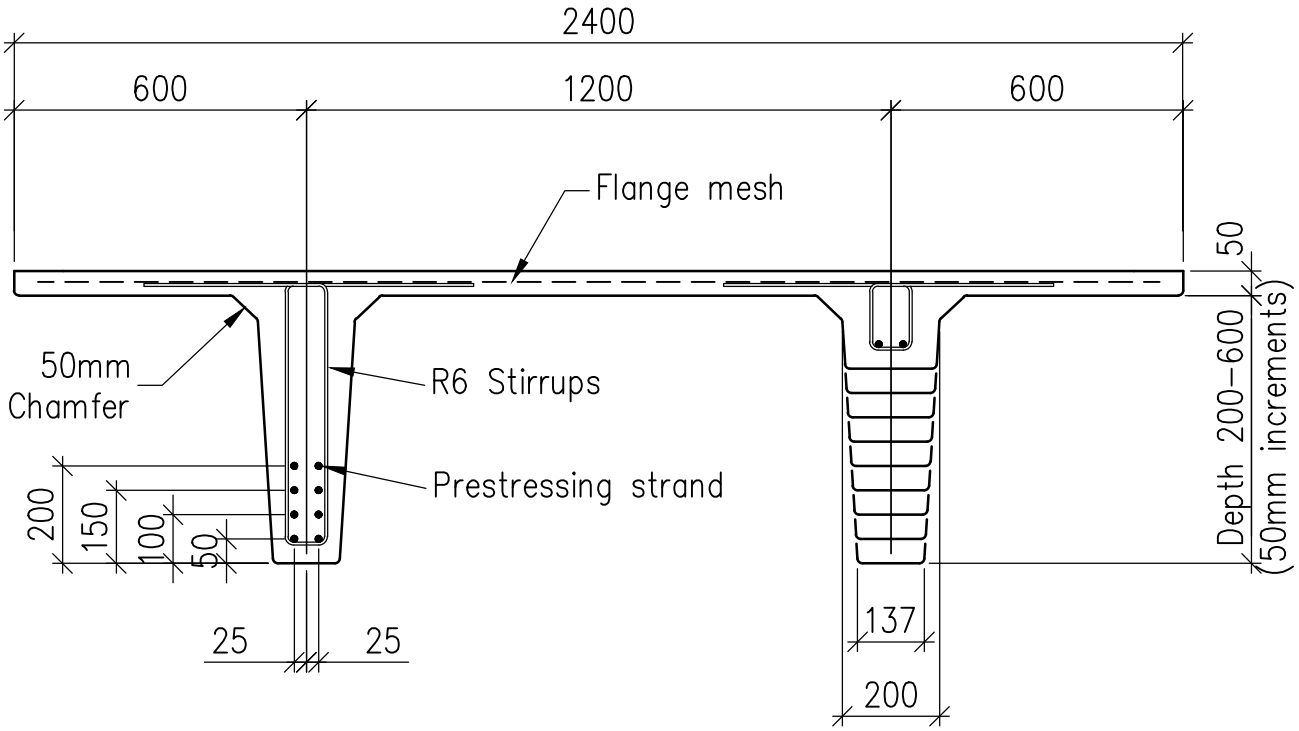

Double Tee Typical Section – CHC Option only

Scale 1:15

stahlton
ENGINEERED CONCRETE
A division of Fulton Hogan Ltd
www.stahlton.co.nz

Drawn by : PvdM	Rev : A	Date : 19–04–2016	Dwg:	DOUBLE TEE TYPICAL CHC OPTION SECTIONS
Check by : JM	Scale : 1:15	Dwg no : DT CHC SECTIONS		