


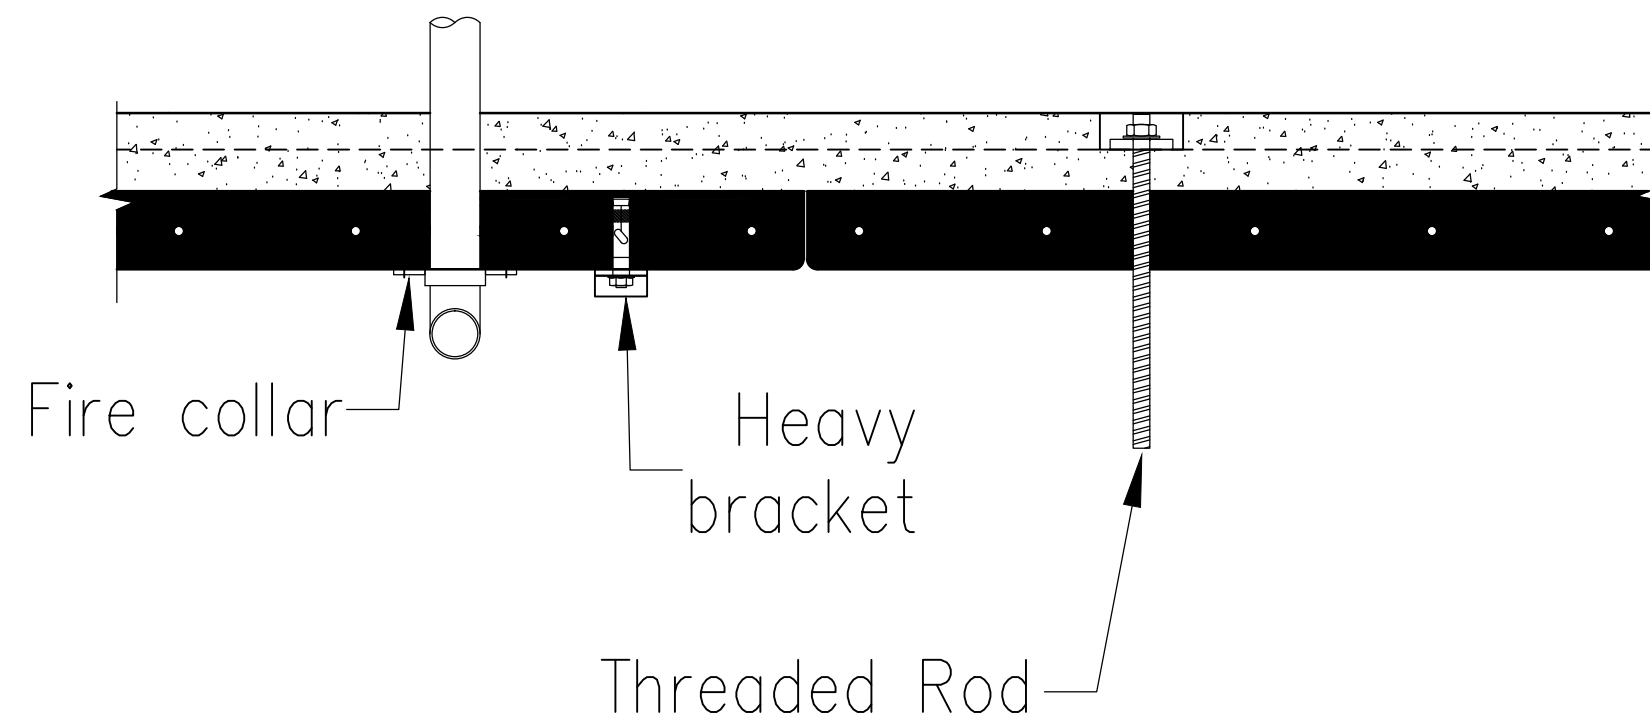

FIXING TO FLAT SLAB

Drawn by : PvdM	Rev : A	Date : 16-02-2016	Dwg: FLAT SLAB FIXING DETAILS
Check by :	Scale : 1:40	Flat Slab Fixing	