


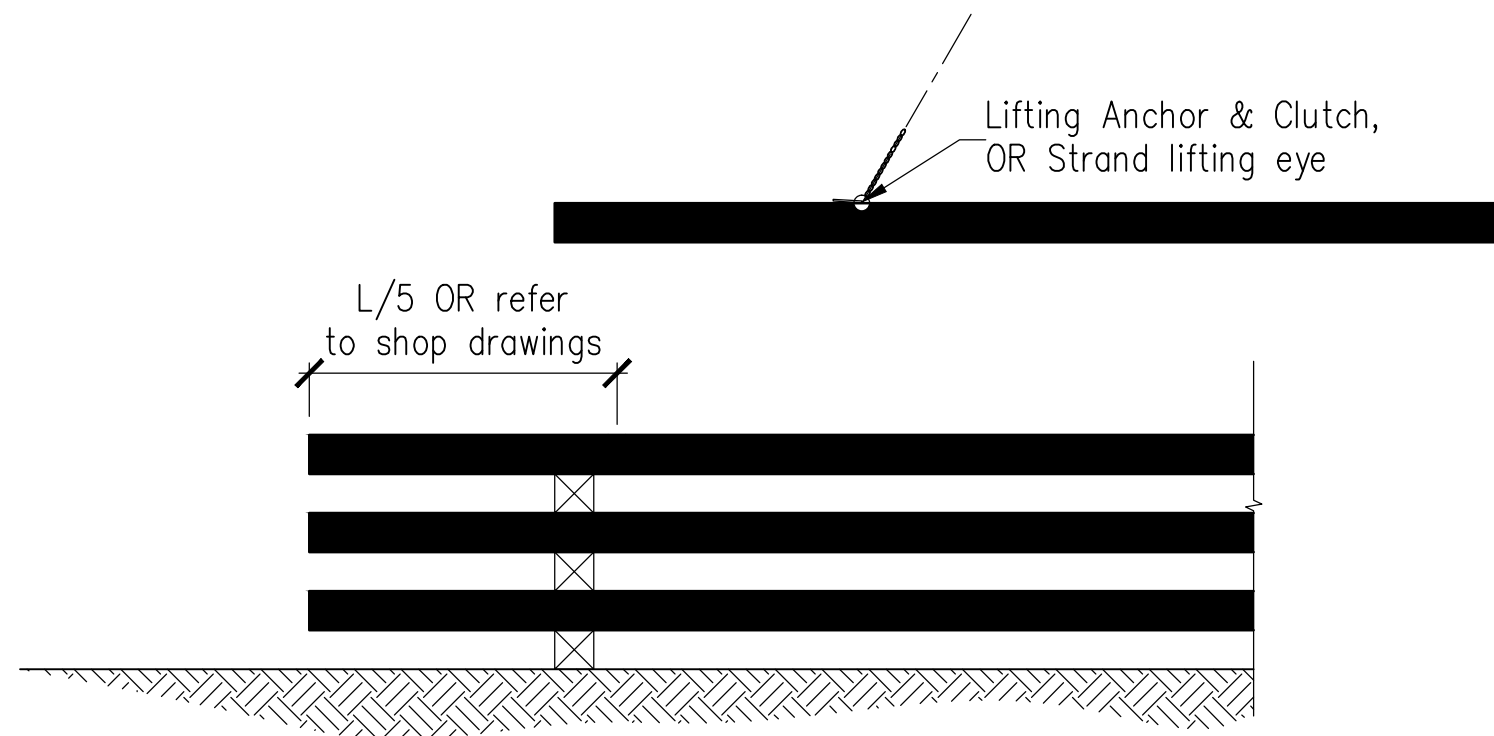

HANDLING

Drawn by : PvdM	Rev : A	Date : 16-02-2016	Dwg: FLAT SLAB HANDLING
Check by :	Scale : 1:20	Flat Slab Handling	